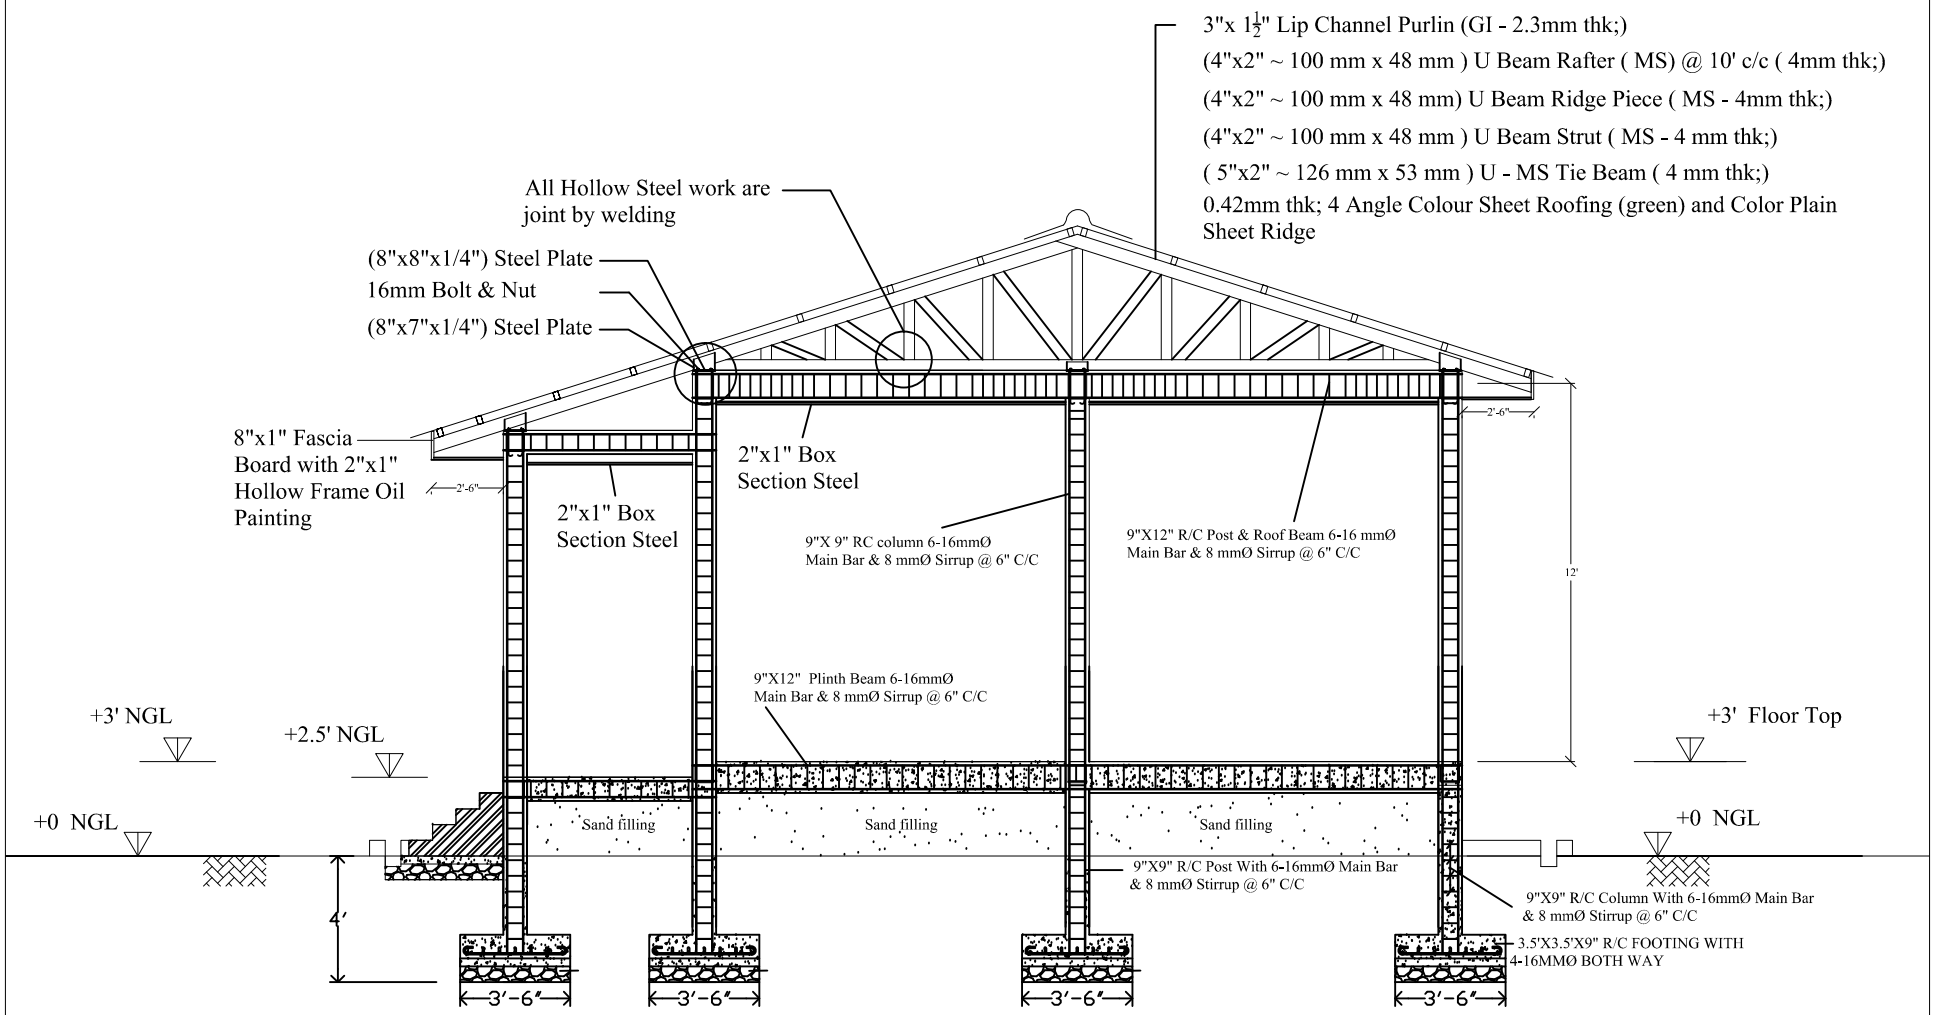

Foundation:

2-18" Wide 3" Thick: Base Offset Footing
3"thk; (1:3:6) Lean Concrete Work
6" th: HardcoreWork

SECTION (A-A)

COMPANY		SUBJECT:	SECTION DETAILS	Scale:	As Shown
PROJECT:	120'X30' ONE STOREY REINFORCED CEMENT CONCRETE SCHOOL			Sheet No:	
LOCATION:				Date:	